Last Export Date: 5/12/2010 Filename: O_0323_01_BASE.dwg

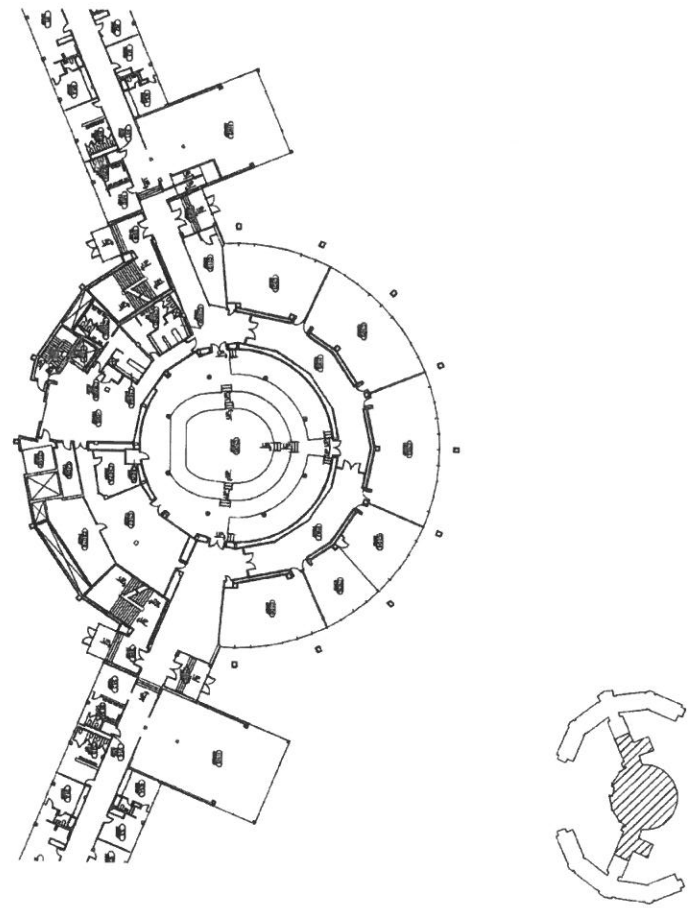

FIRST FLOOR PLAN – CENTER

MICHIGAN STATE UNIVERSITY
PHYSICAL PLANT DIVISION
ENGINEERING AND ARCHITECTURAL SERVICES

WONDERS HALL

FIRST FLOOR PLAN - CENTER

N

ORIG. DRAWN BY JEF
APPROVED BY
DATE 06-14-98
SCALE 1" = 40'

LAST REVISED ON 08-13-07
LAST REVISED BY AWL
LAST EXPORTED

BUILDING NO. 323

SHEET 5 OF 23

O_0323_01_BASE.DWG